number	date	description

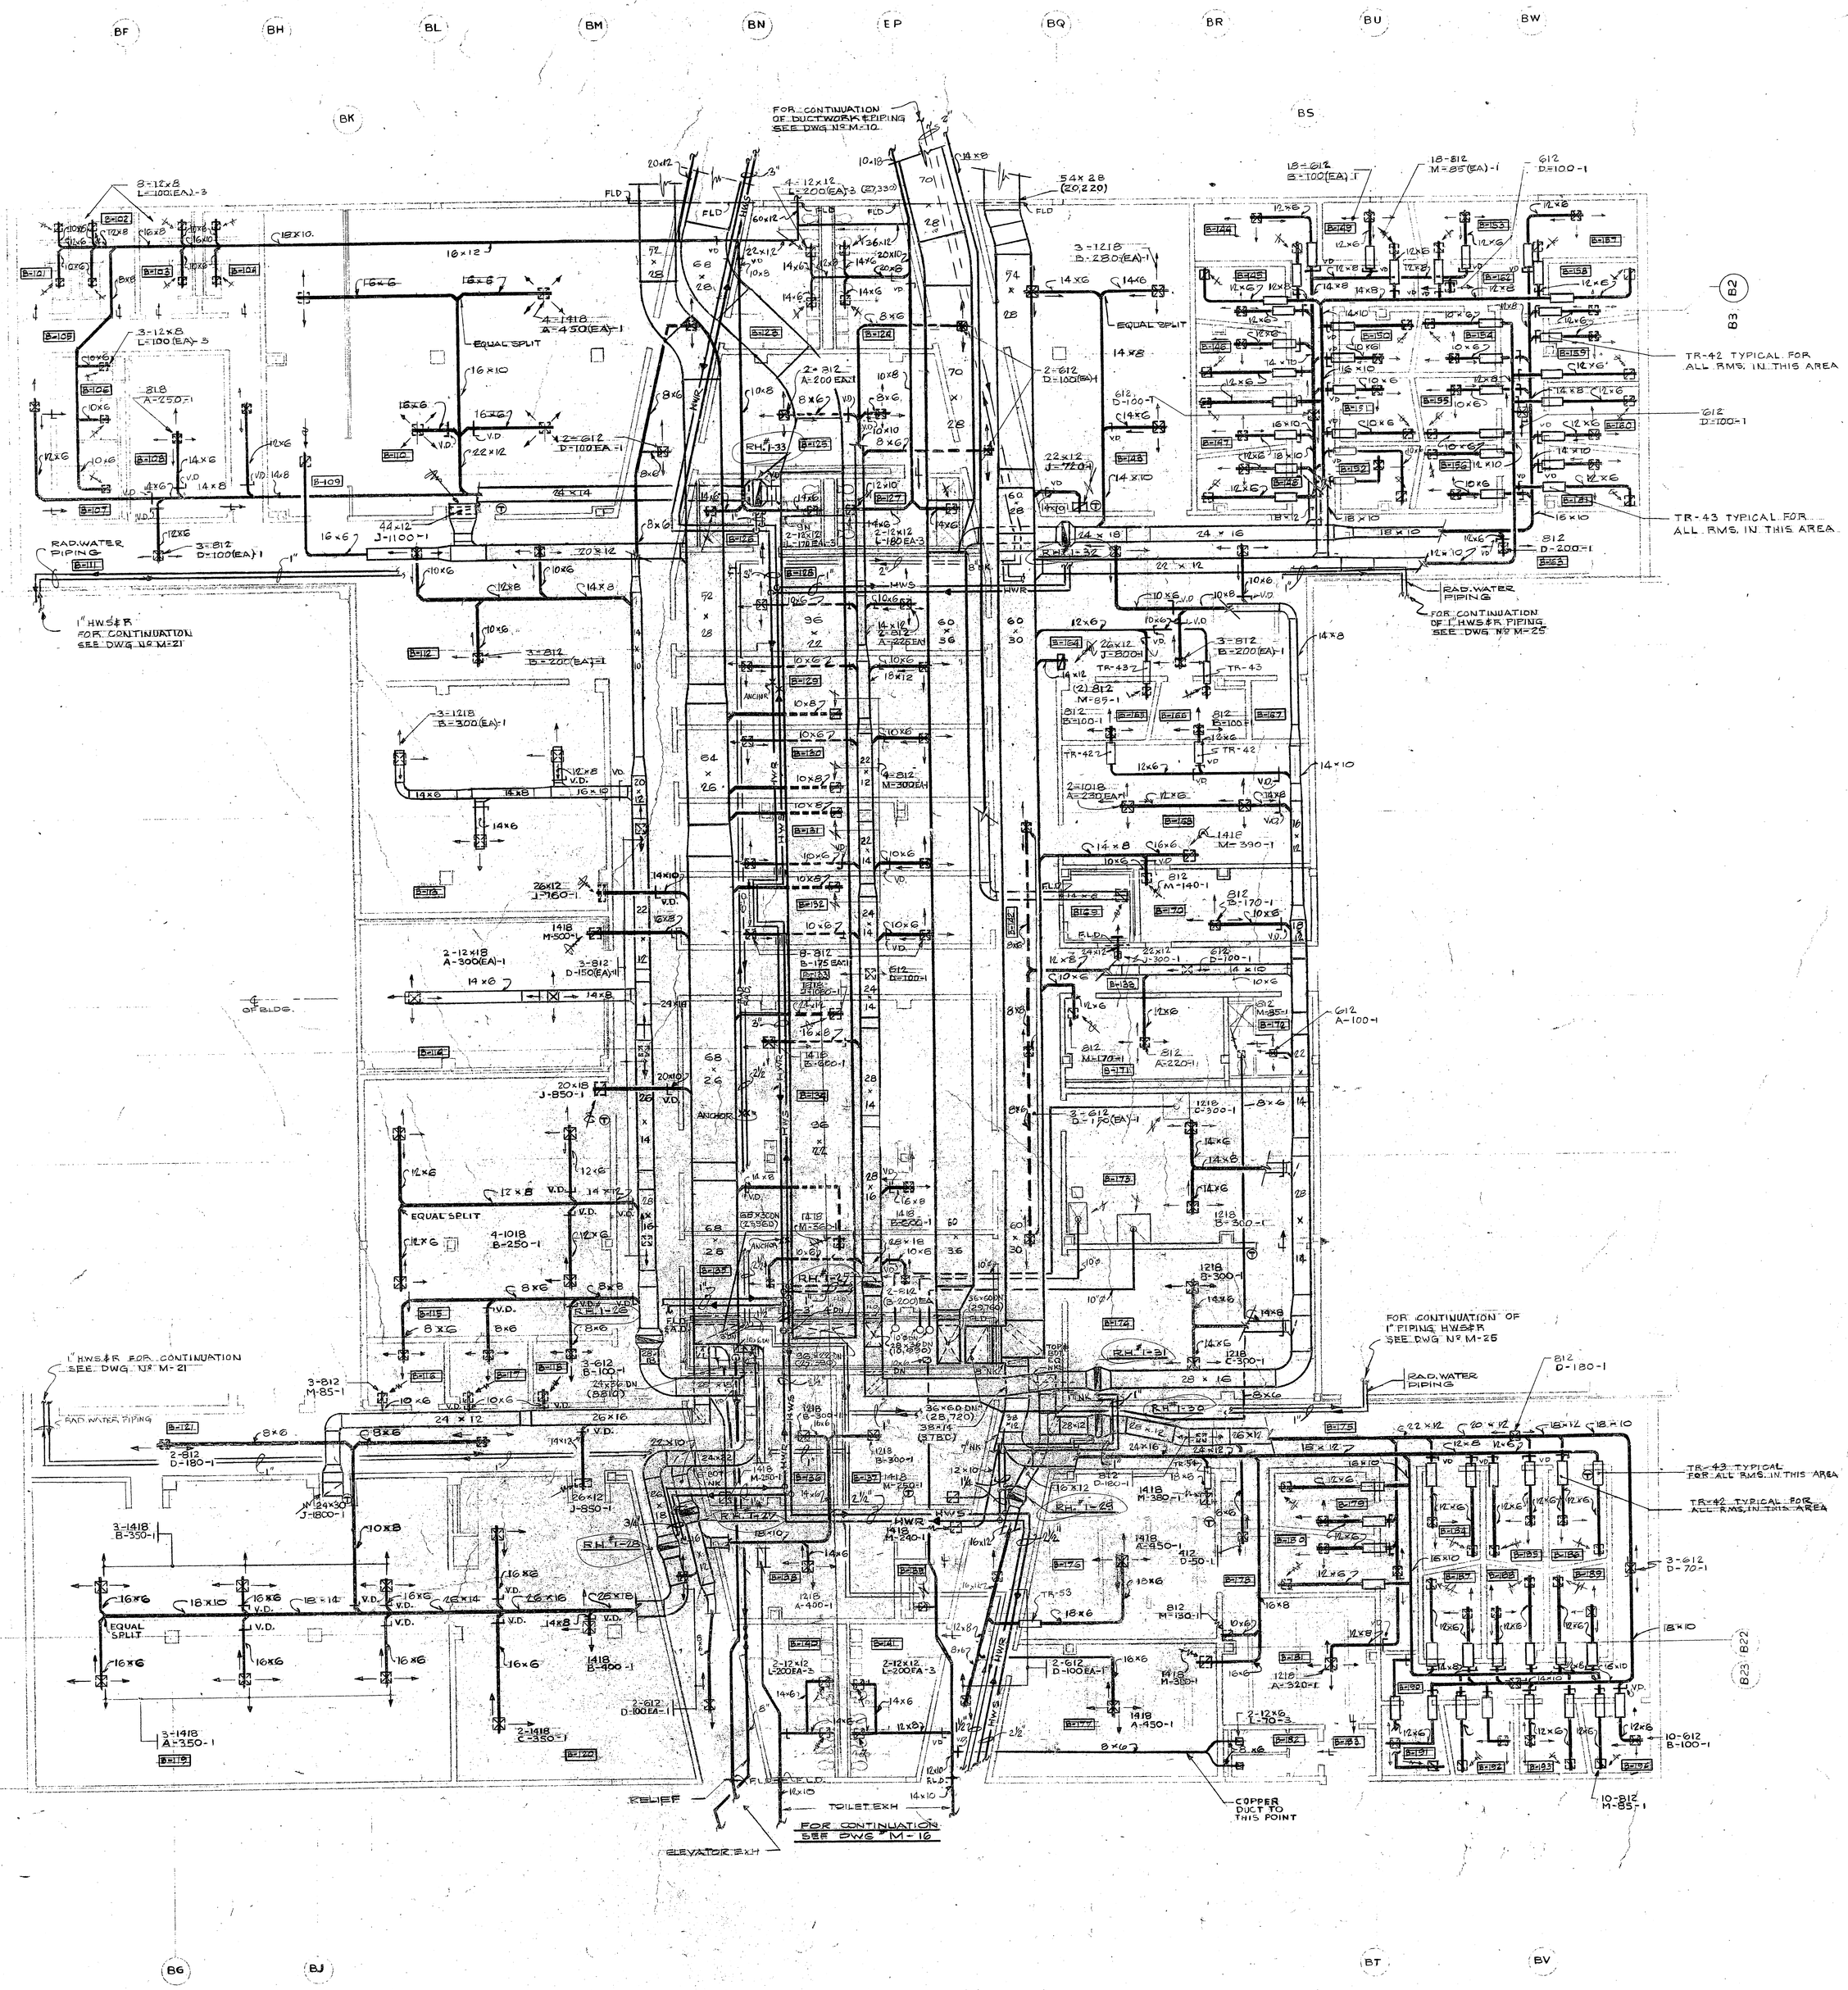

STATE UNIVERSITY OF NEW YORK COLLEGE AT

POTSDAM

STATE UNIVERSITY CONSTRUCTION FUND

POTSDAM MUSIC CENTER

EDWARD LARRABEE BARNES FAIA — architect
PETER G. ROLLAND & ASSOCIATES — landscape architect
SEVERUD ASSOCIATES — structural engineers
COSENTINI ASSOCIATES — mechanical engineers
EITINGON & SCHLOSSBERG ASSOCIATES — electrical engineers

STATE UNIVERSITY CONSTRUCTION FUND NEW YORK

key diagram

project number 122/14

BUILDING "B"
LOWER PLAN

PMC **M-15**

scale 1/8"=1'-0" — date 8-21-70 — drawn J.B.