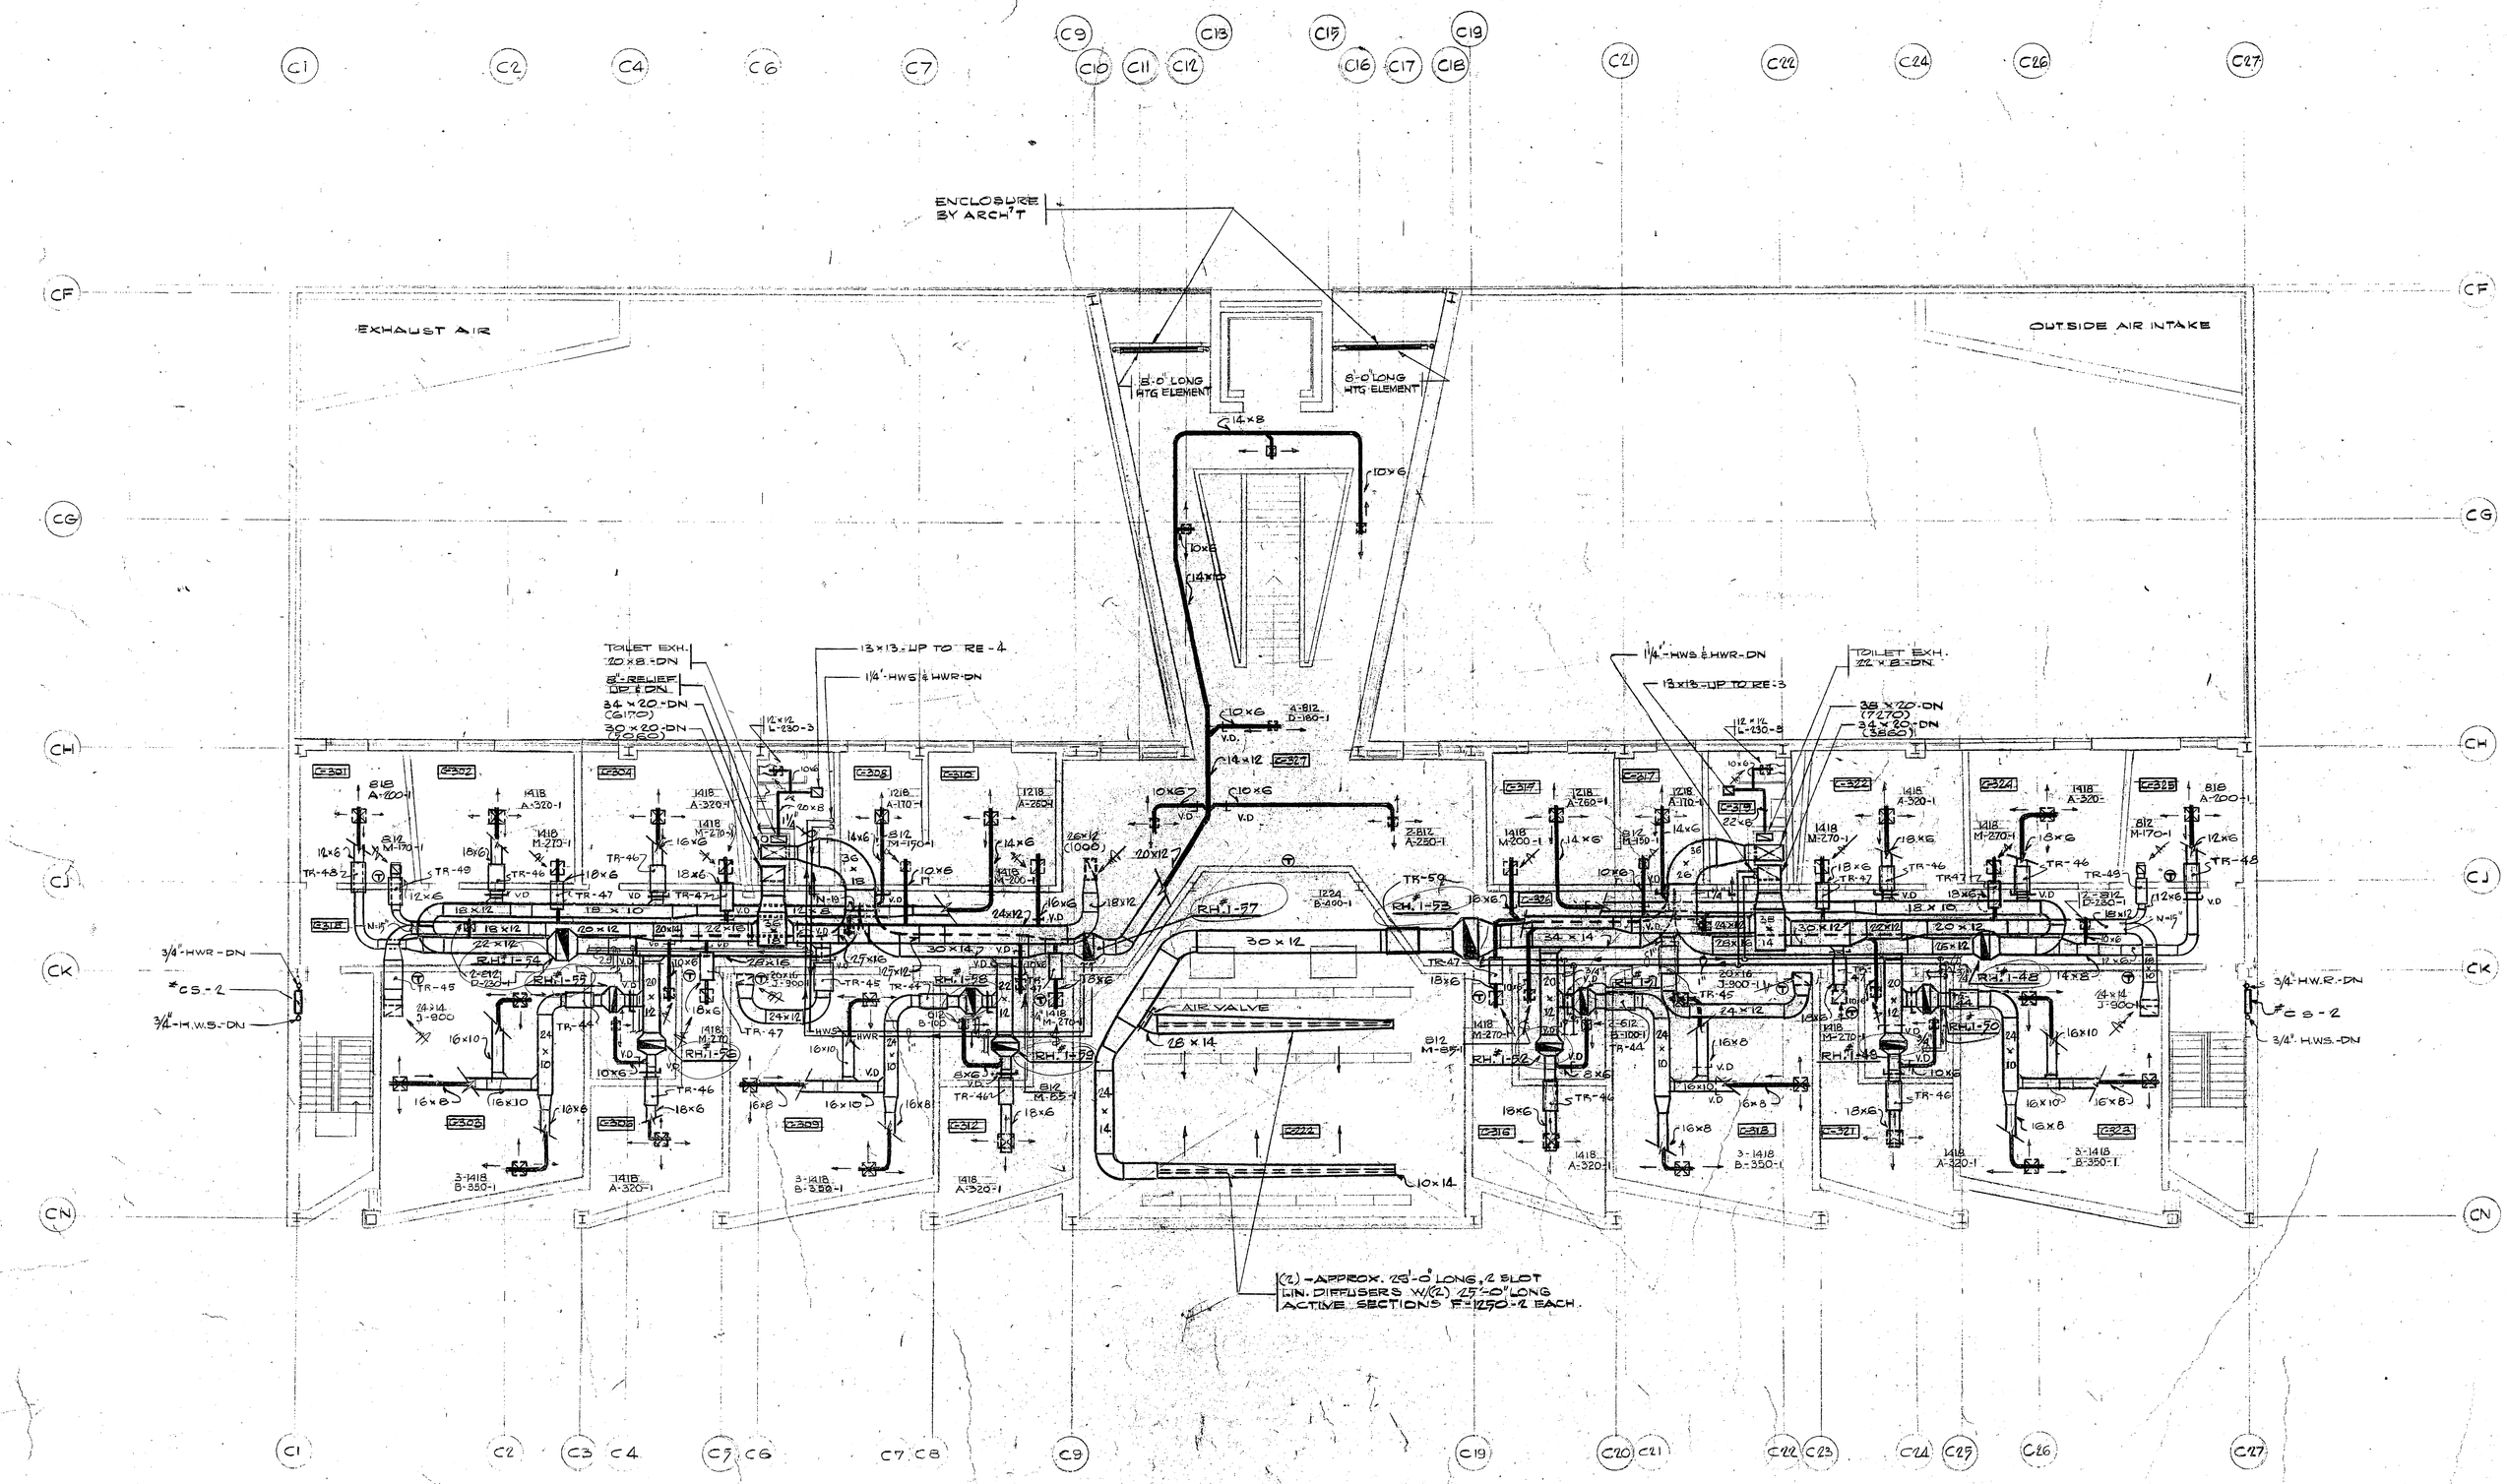

number date description

STATE UNIVERSITY OF NEW YORK COLLEGE AT

POTSDAM

STATE UNIVERSITY CONSTRUCTION FUND

POTSDAM MUSIC CENTER

EDWARD LARRABEE BARNES FAIA — architect
PETER G. ROLLAND & ASSOCIATES — landscape architects
SEVERUD ASSOCIATES — structural engineers
COSENTINI ASSOCIATES — mechanical engineers
EITINGON & SCHLOSSBERG ASSOCIATES — electrical engineers

STATE UNIVERSITY CONSTRUCTION FUND NEW YORK

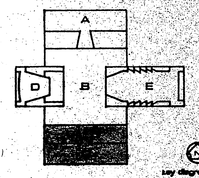

key diagram

project number 928/14

BUILDING "C"
UPPER PLAN

PMC **M-18**

scale 1/8"=1'-0" date 8-21-70 drawn R.K.