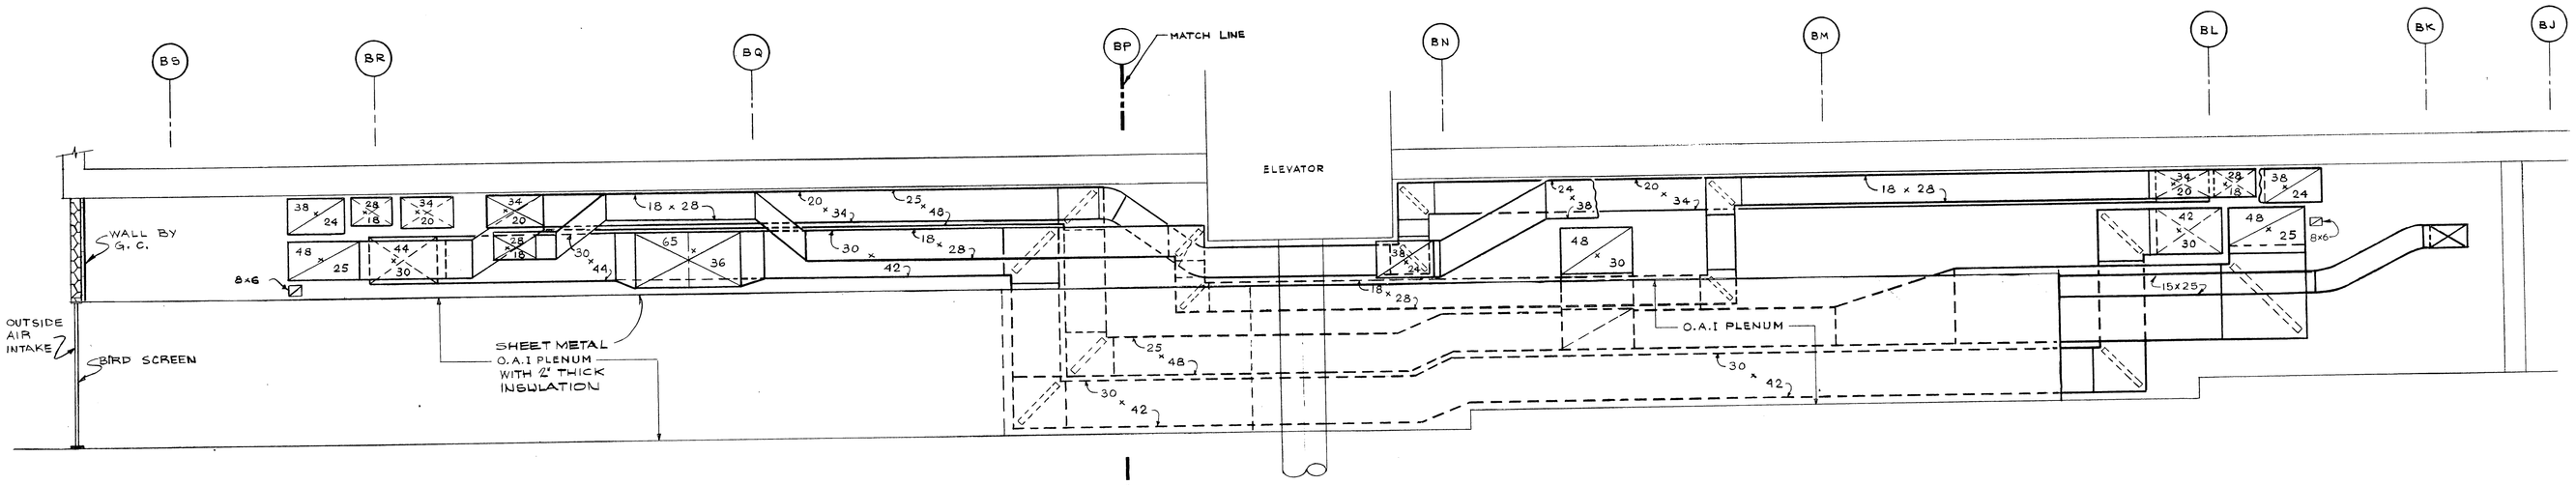

SECTION 1/M-31 1/M-30

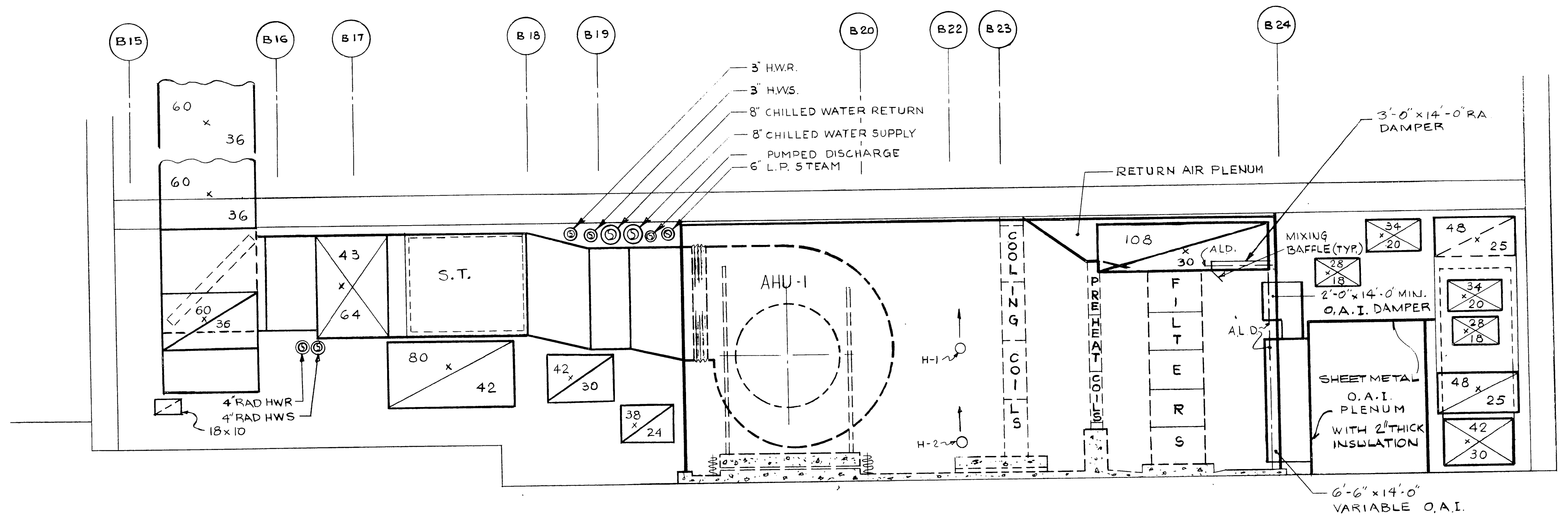

SECTION 2/M-30

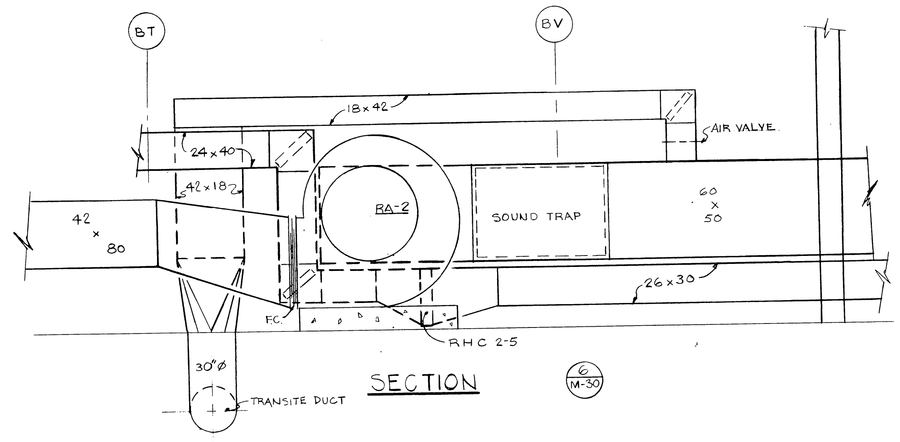

SECTION 6/M-30

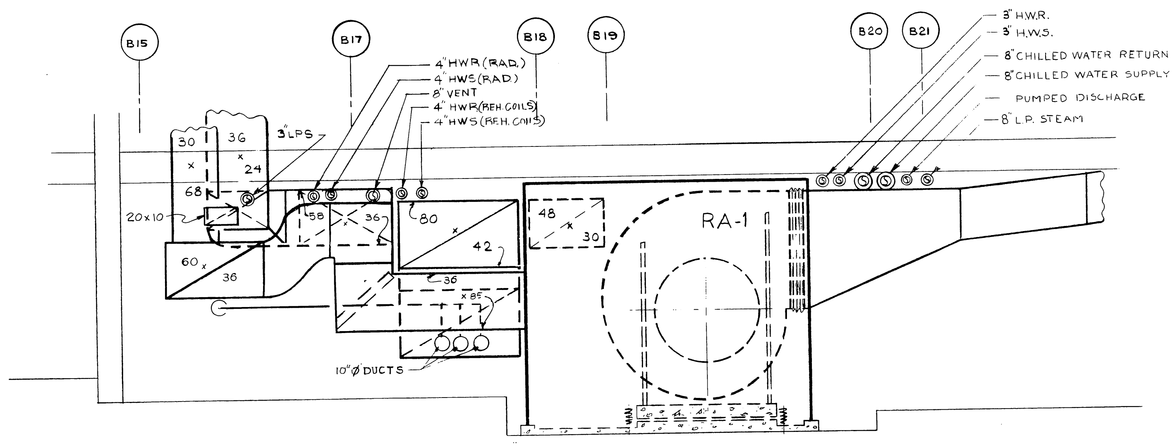

SECTION 3/M-31

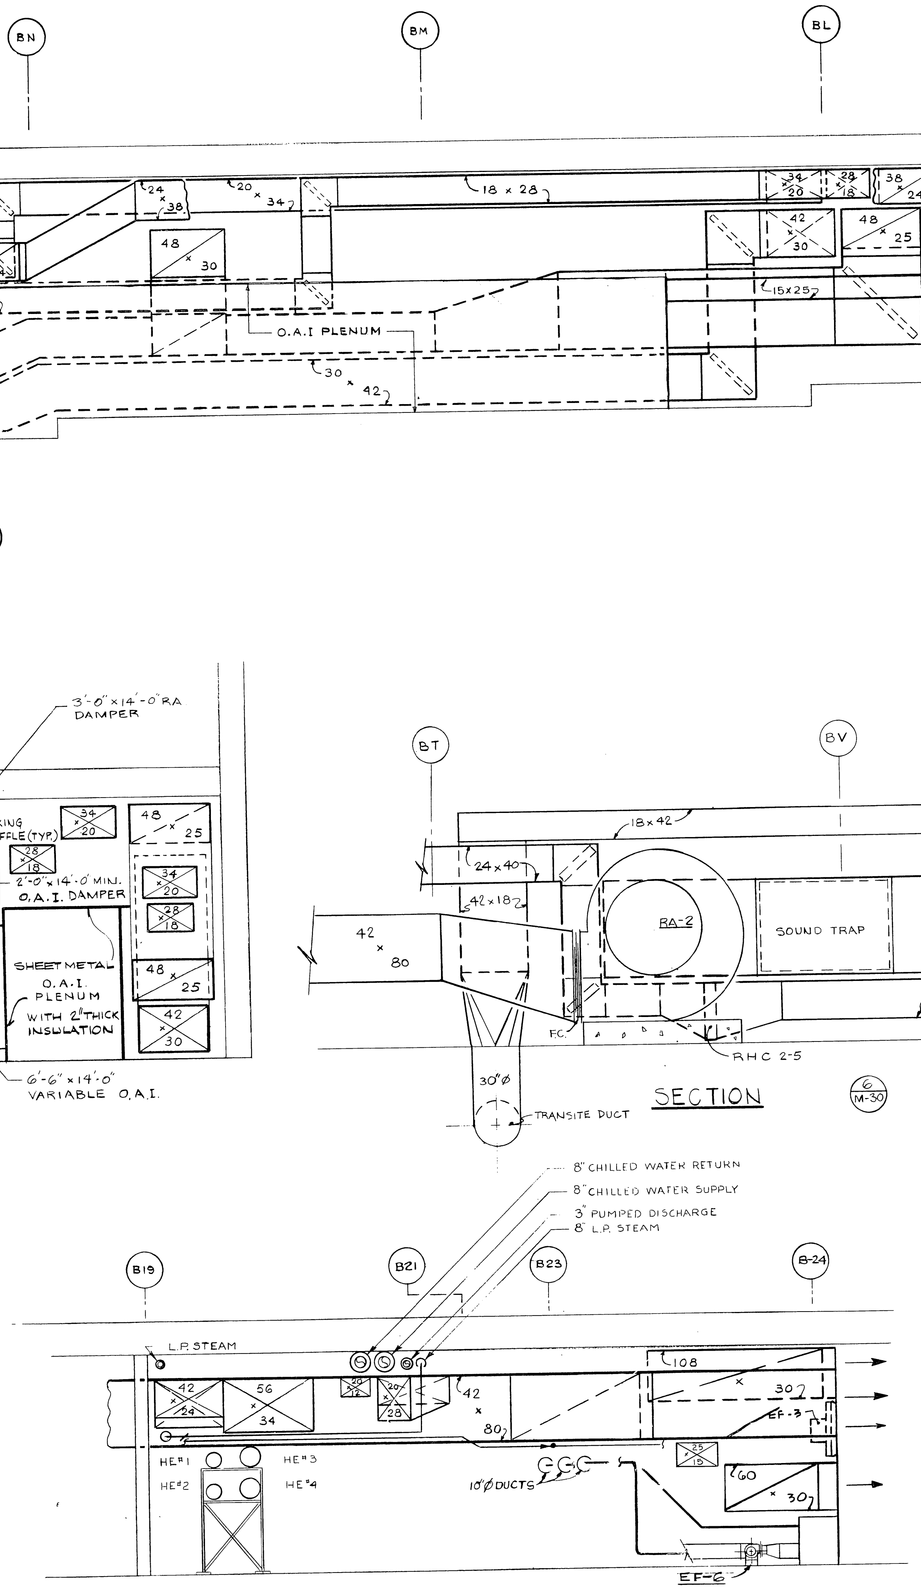

SECTION 4/M-31

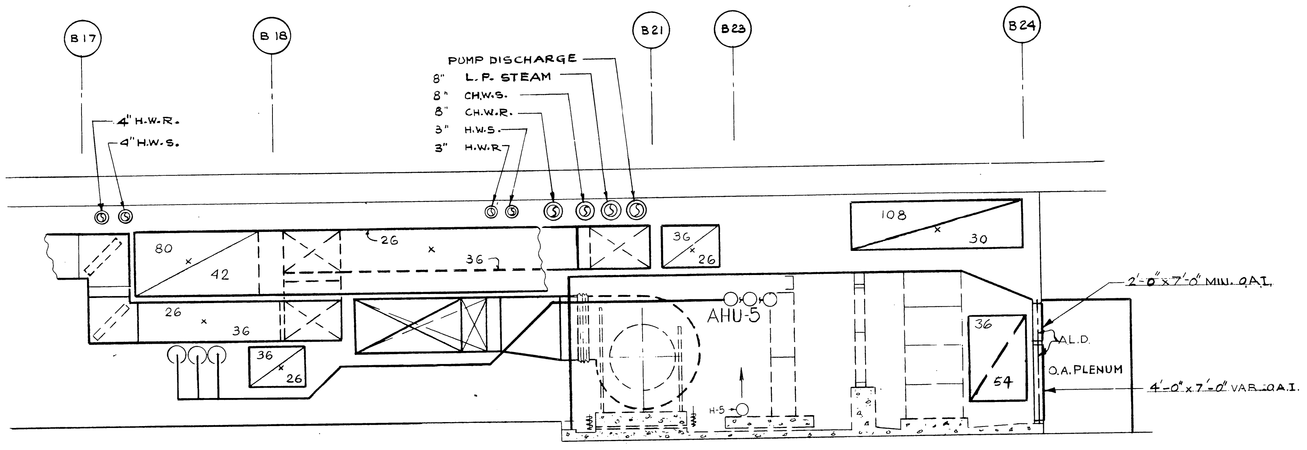

SECTION 5/M-31

STATE UNIVERSITY OF NEW YORK COLLEGE AT

POTSDAM

STATE UNIVERSITY CONSTRUCTION FUND

POTSDAM MUSIC CENTER

EDWARD LARRABEE BARNES FAIA	architect
PETER G. ROLLAND & ASSOCIATES	landscape architect
SEVERUD ASSOCIATES	structural engineers
COSENTINI ASSOCIATES	mechanical engineers
EITINGON & SCHLOSSBERG ASSOCIATES	electrical engineers

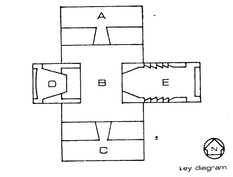

key diagram

project number 1212-14

FAN ROOM SECTIONS

PMC M-32

scale 1/4" = 1'-0" date 8-21-70 drawn R.F.