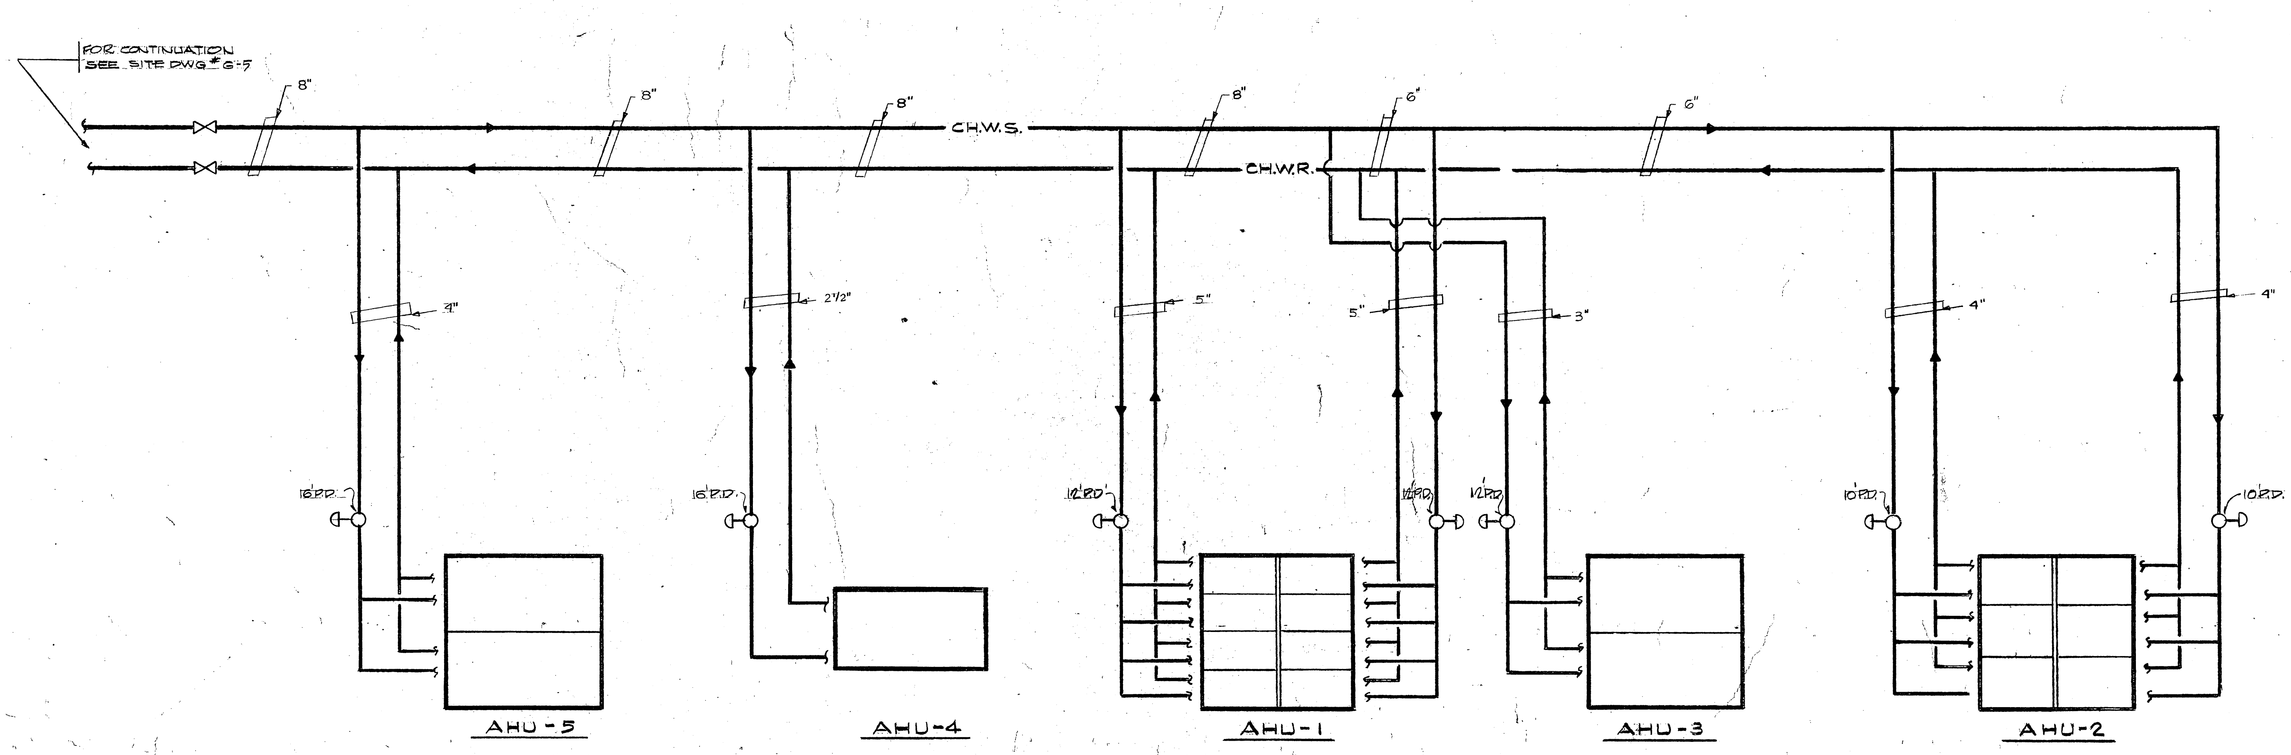

SCHEMATIC CHILLED WATER FLOW DIAGRAM

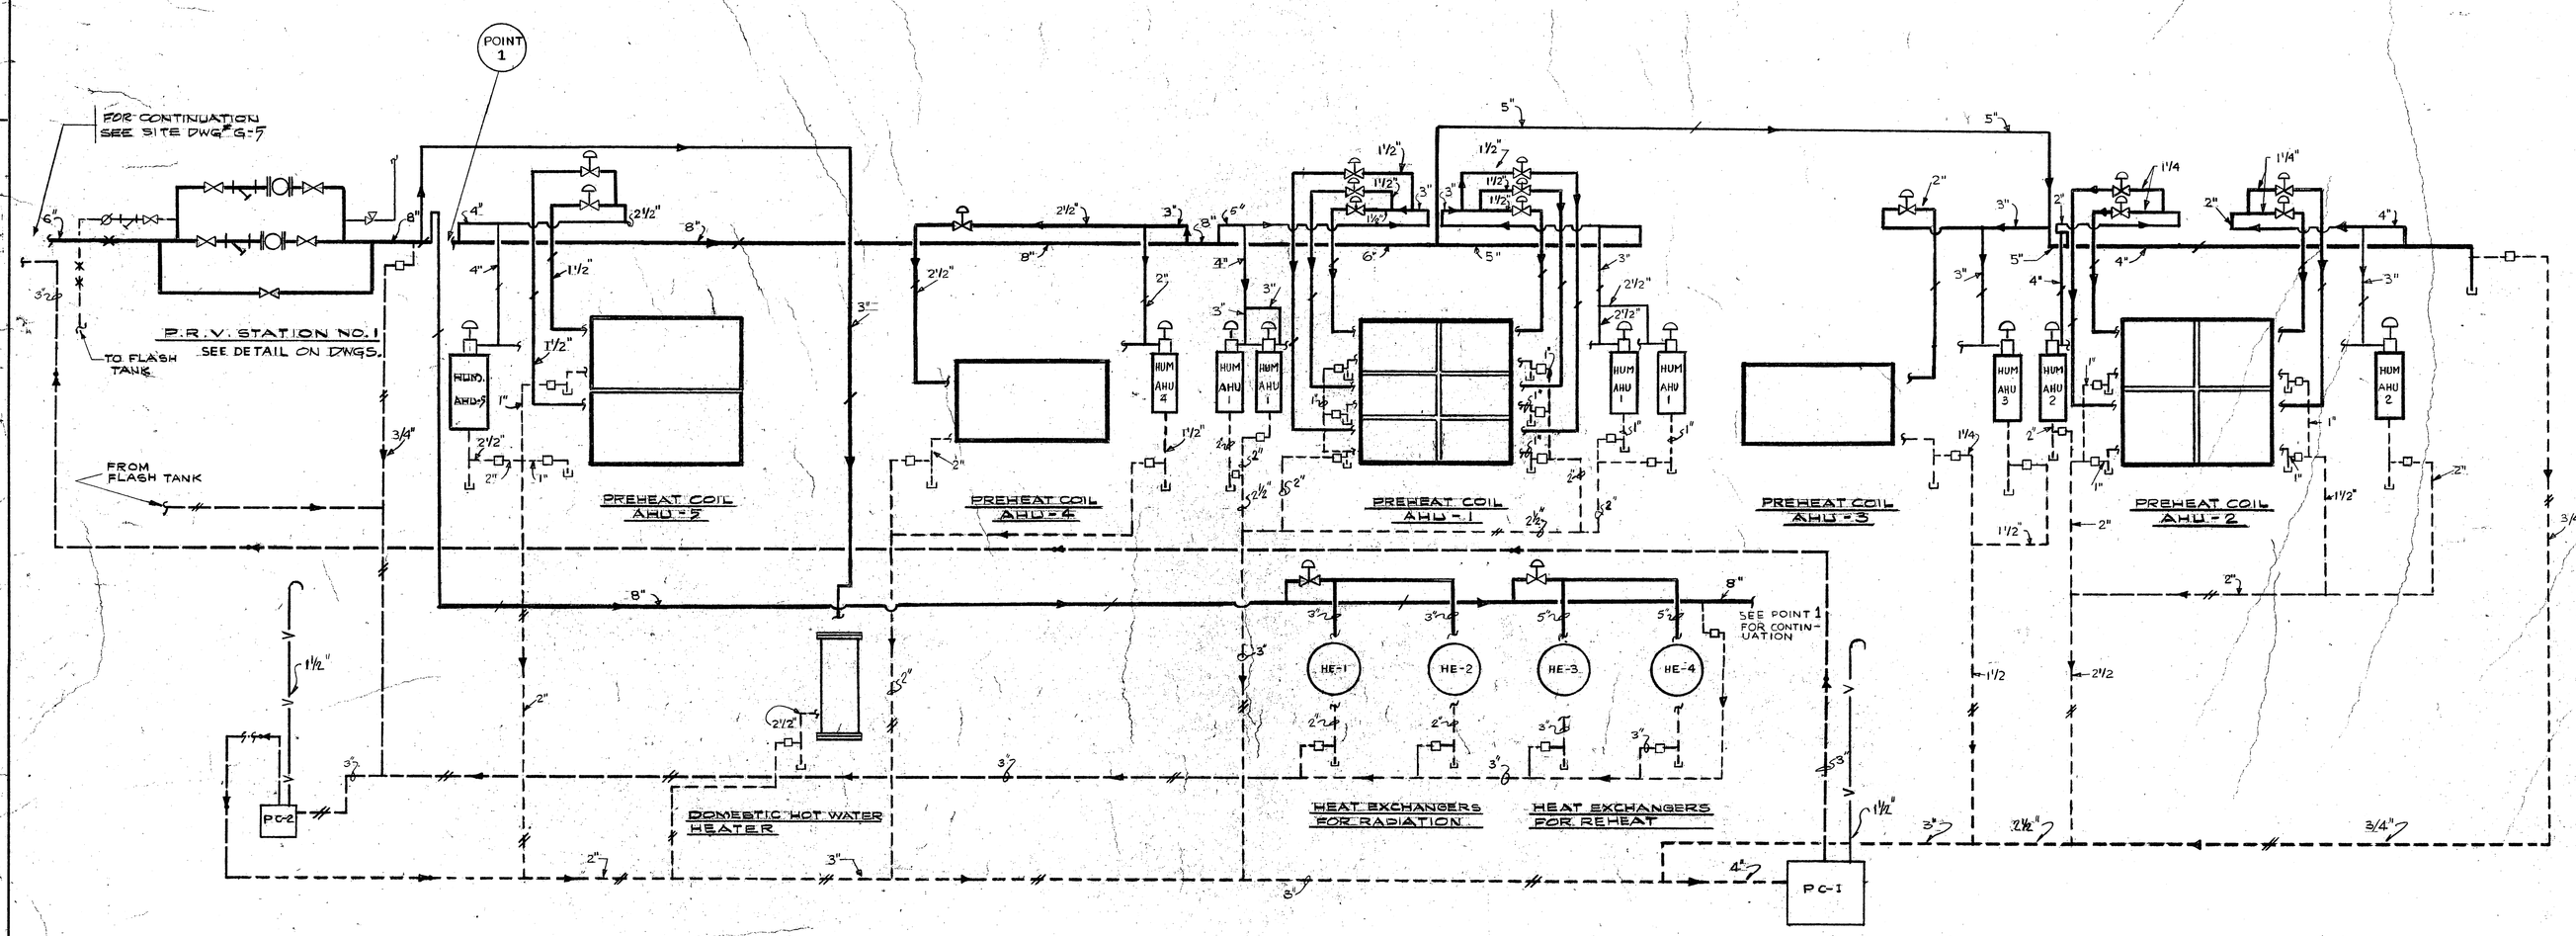

STEAM FLOW DIAGRAM

number	date	description

STATE UNIVERSITY OF NEW YORK COLLEGE AT

POTSDAM

STATE UNIVERSITY CONSTRUCTION FUND

POTSDAM MUSIC CENTER

EDWARD LARRABEE BARNES FAIA — architect
PETER G. ROLLAND & ASSOCIATES — landscape architects
SEVERUD ASSOCIATES — structural engineers
COSENTINI ASSOCIATES — mechanical engineers
EITINGON & SCHLOSSBERG ASSOCIATES — electrical engineers

STATE UNIVERSITY CONSTRUCTION FUND NEW YORK

key diagram

project number 1212/14

FLOW DIAGRAMS - CHILLED WATER & STEAM

PMC **M-7**

scale — date 8-21-70 — drawn R.K.