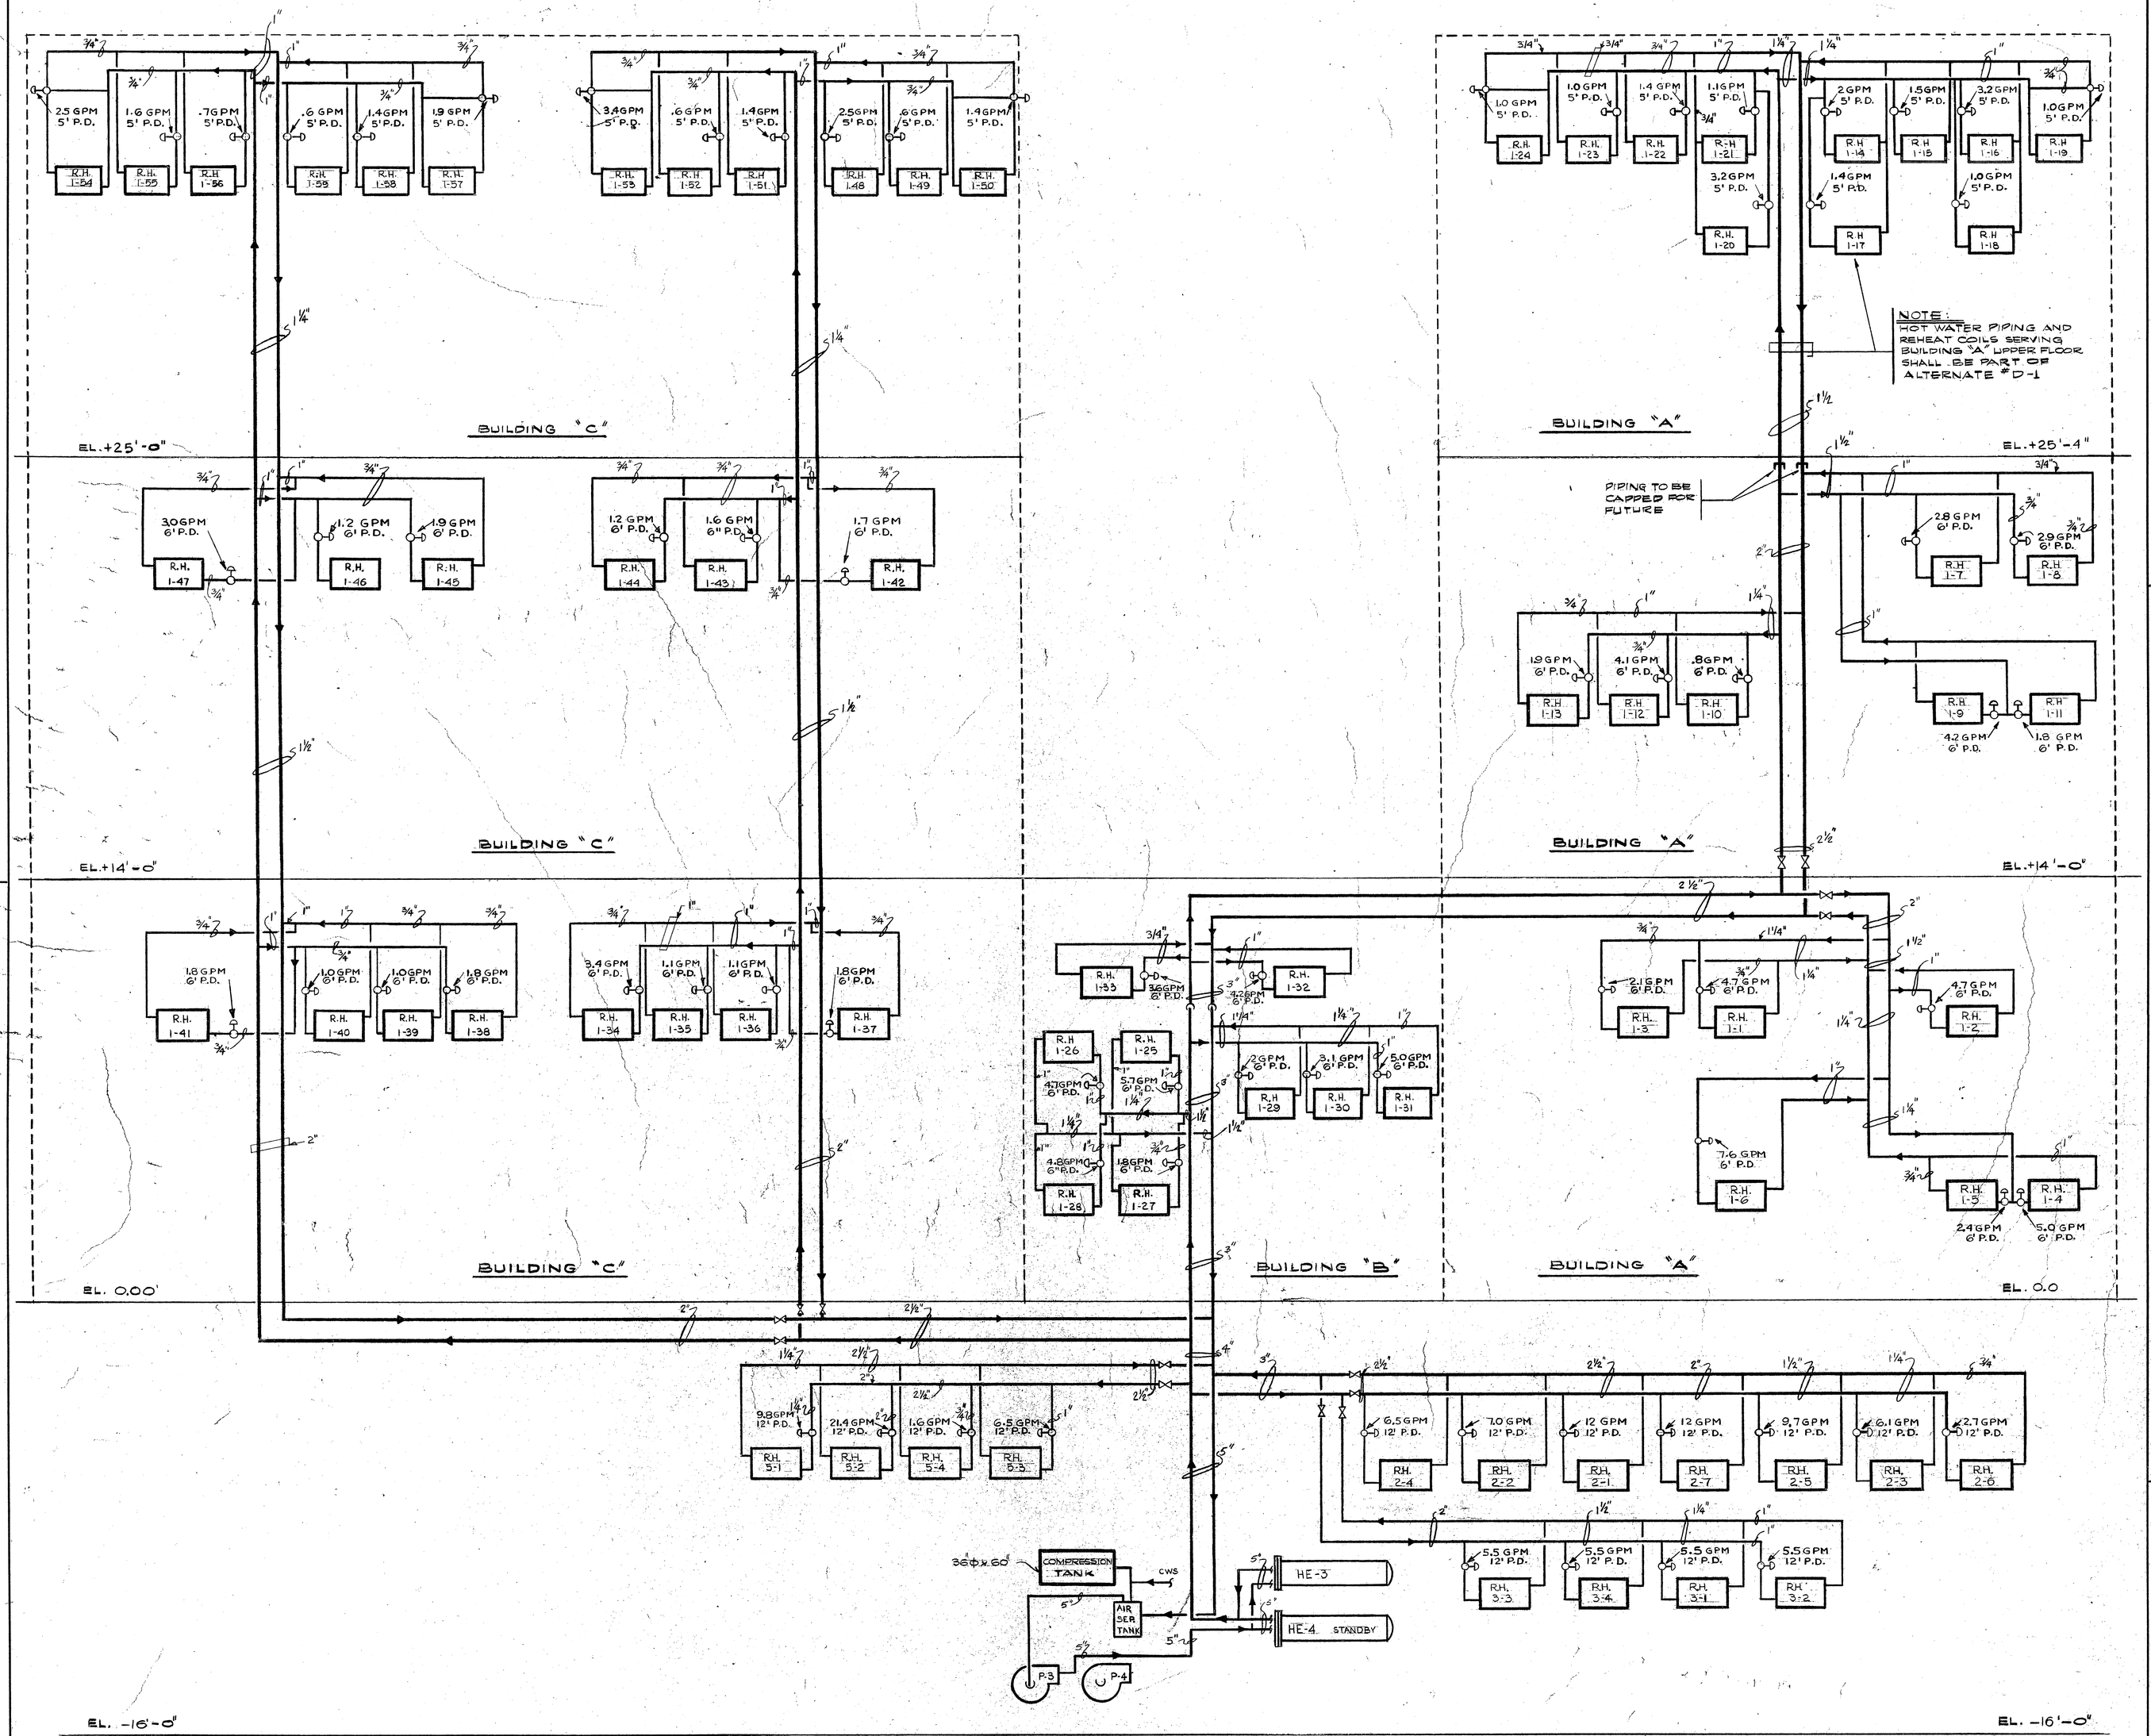

NOTE: P-4 IS AN IDENTICAL SPARE TO P-3 FURNISHED TO OWNER'S MAINTENANCE DEPT'T NOT INSTALLED.

number	date	description

STATE UNIVERSITY OF NEW YORK COLLEGE AT

POTSDAM

STATE UNIVERSITY CONSTRUCTION FUND

POTSDAM MUSIC CENTER

EDWARD LARRABEE BARNES FAIA — architect
PETER G. ROLLAND & ASSOCIATES — landscape architects
SEVERUD ASSOCIATES — structural engineers
COSENTINI ASSOCIATES — mechanical engineers
ETINSON & SCHLOSSBERG ASSOCIATES — electrical engineers

STATE UNIVERSITY CONSTRUCTION FUND NEW YORK

key diagram

project number 1252/54

FLOW DIAGARAMS HOT WATER REHEAT COILS

PMC

M-8

scale

date 8-21-70

drawn E.F.